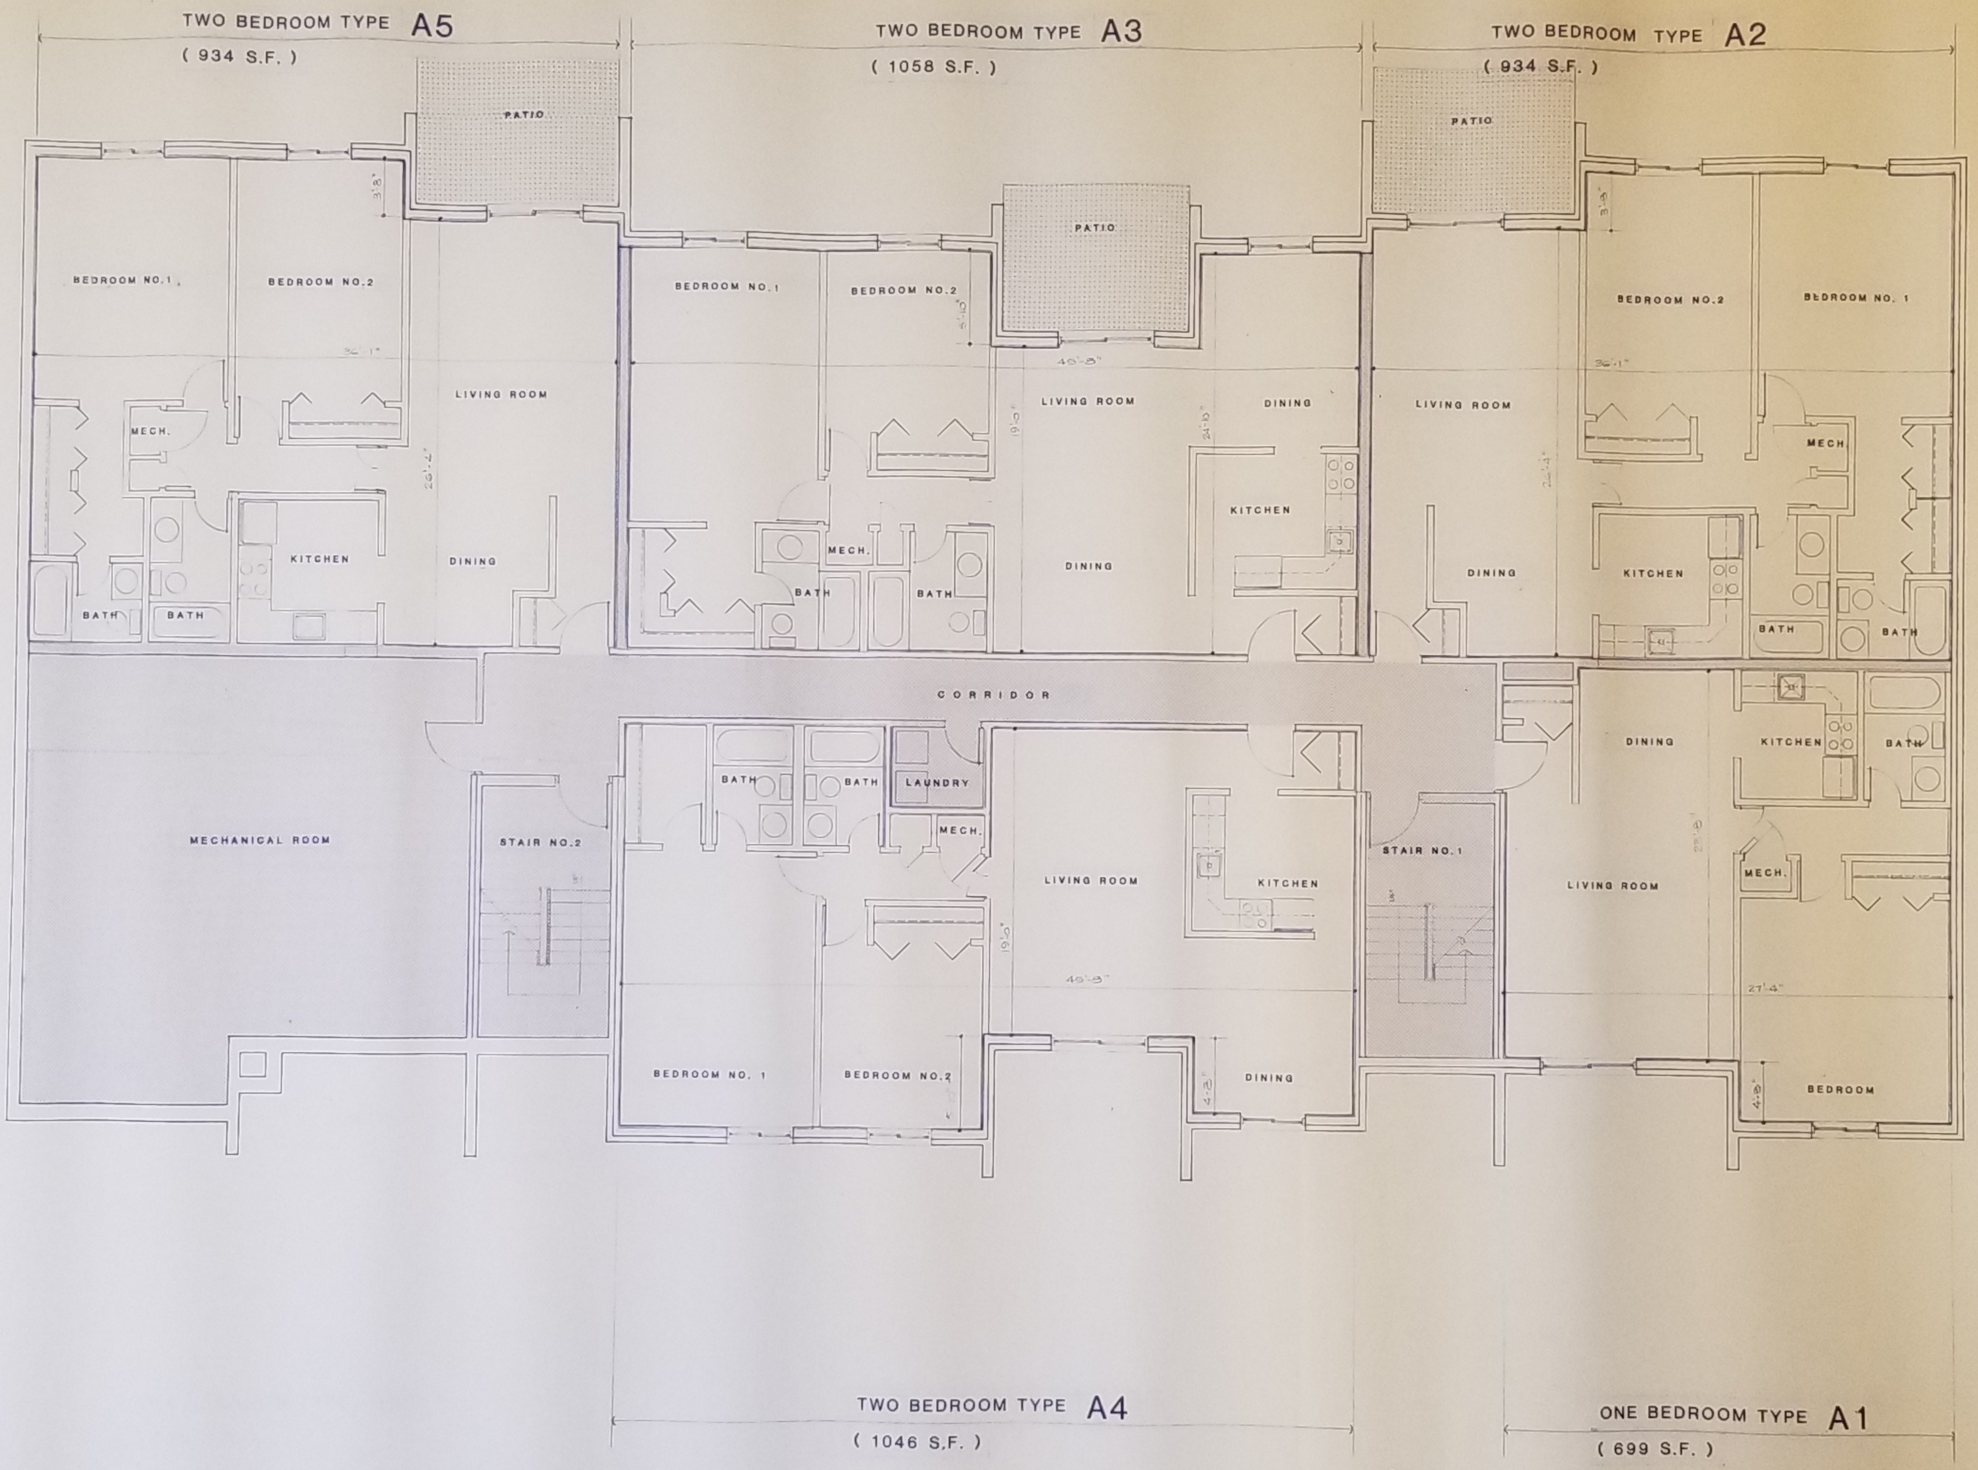

TERRACE FLOOR PLAN

SCALE 1/4"=1'-0"

LEGEND

- COMMON ELEMENT
- LIMITED COMMON ELEMENT
- COMMON STRUCTURAL ELEMENT

BUILDING NO.2, 4

LINDEN GREEN CONDOMINIUM

SKYLINE DRIVE
PIKE CREEK VALLEY
WILMINGTON NEW CASTLE COUNTY DE 19808

WINFRED F. KEOUGH JR ARCHITECT
617 SOUTH SUMNEYTOWN PIKE
NORTH WALES PA 19454
TEL (215 699 8211

APARTMENTS

REVISIONS

DWG NO 4

DATE