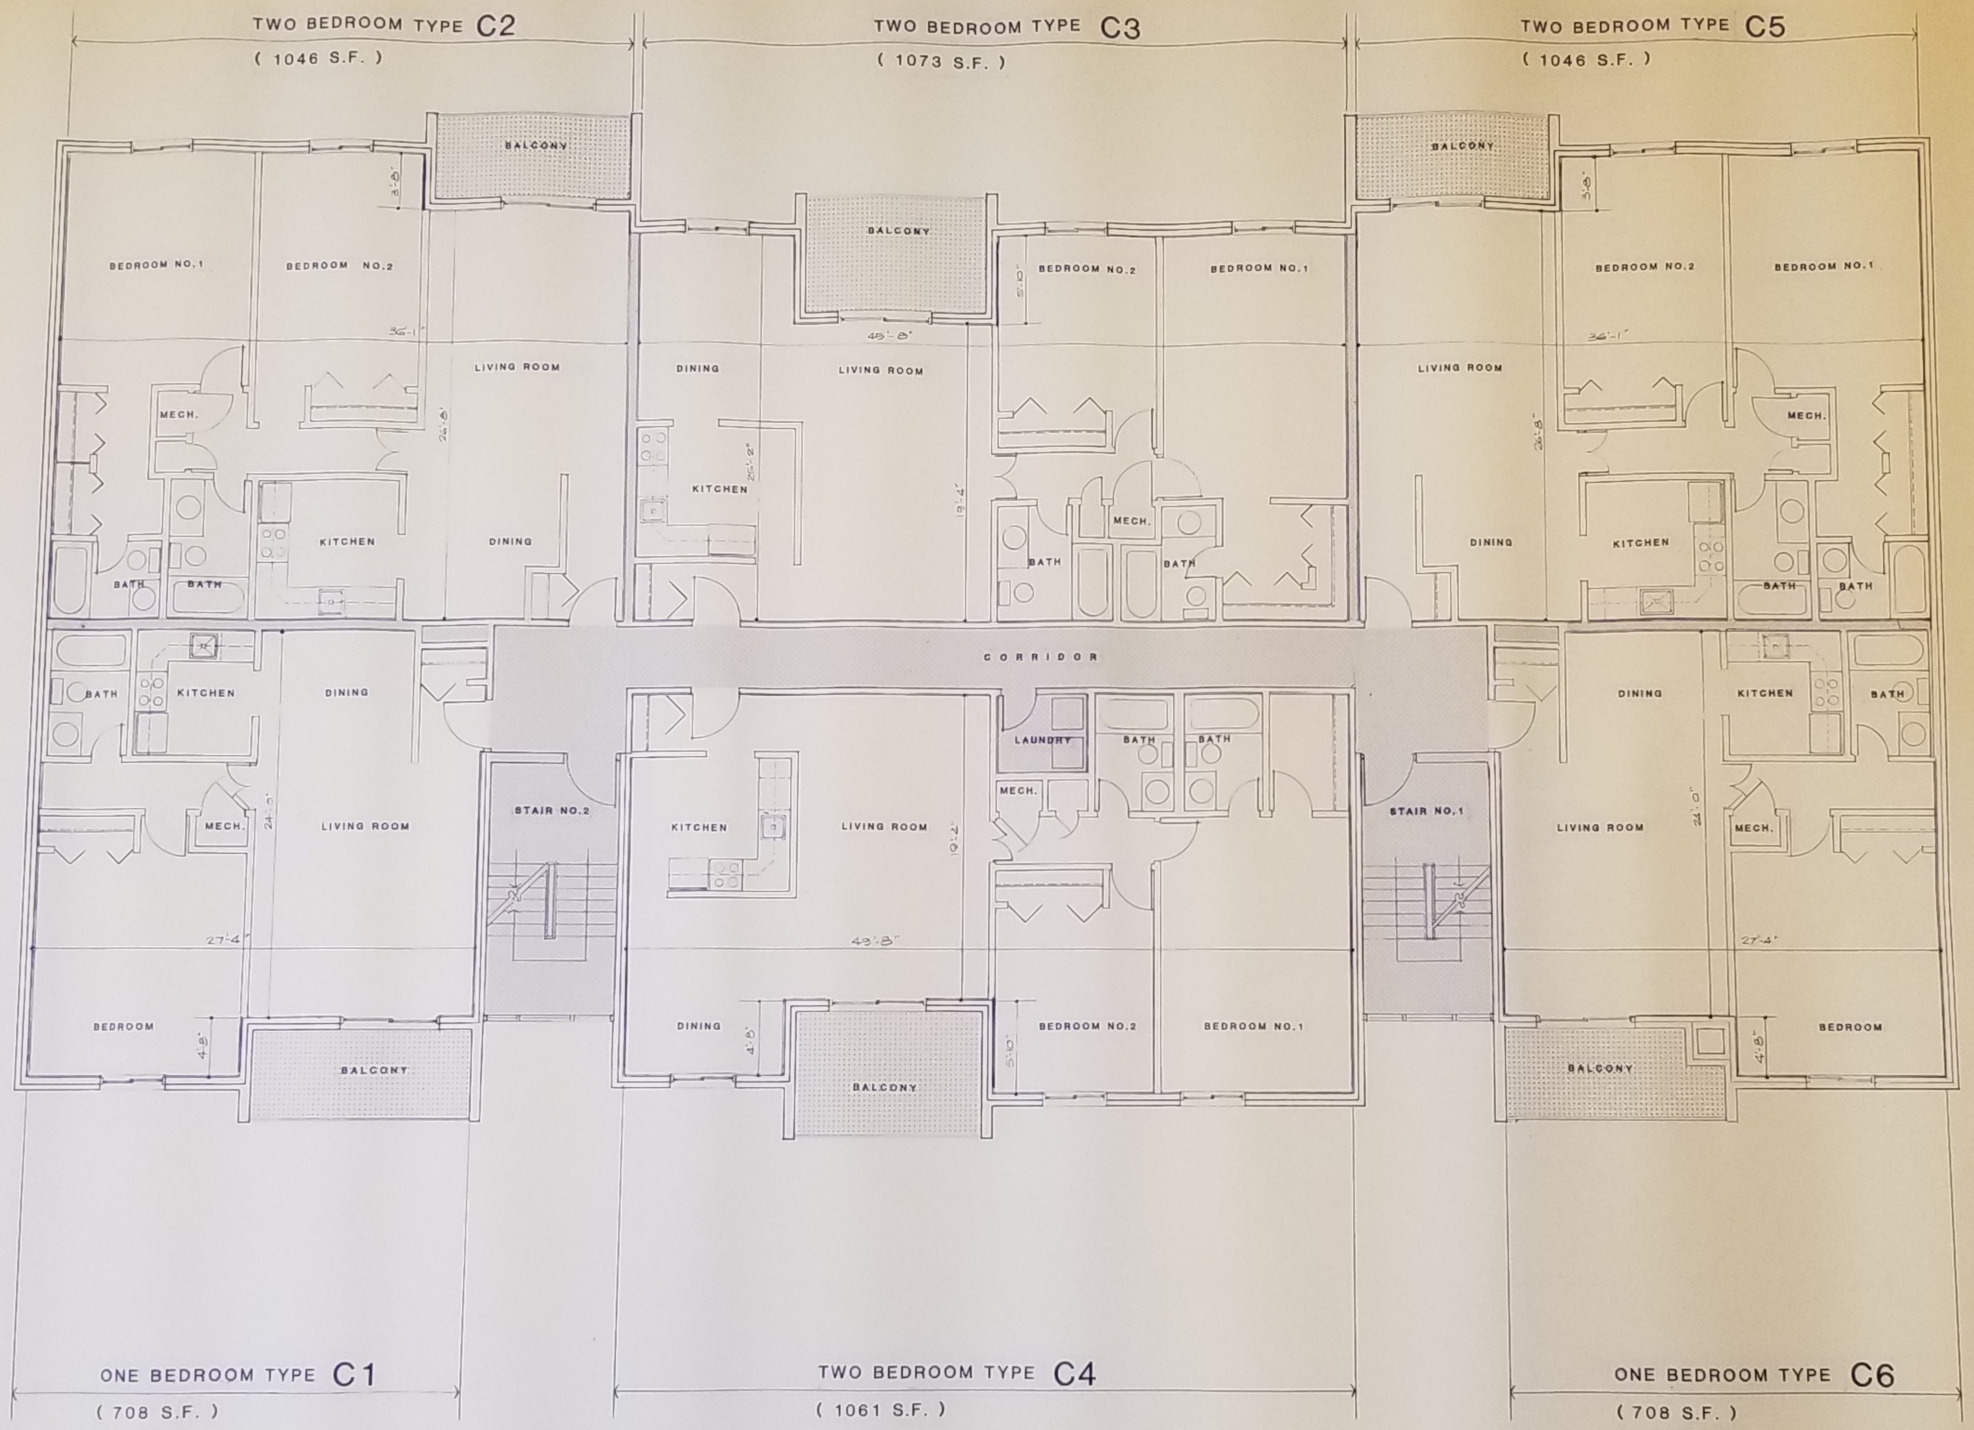

THIRD FLOOR PLAN

SCALE 1/4"=1'-0"

BUILDING NO. 1, 3, 5, 6

LINDEN GREEN CONDOMINIUM

SKYLINE DRIVE PIKE CREEK VALLEY

WILMINGTON NEW CASTLE COUNTY DE 19808

WINFRED F KEOUGH JR ARCHITECT
617 SOUTH SUMNEYTOWN PIKE
NORTH WALES PA 19454
TEL 1 215 699 5211

APARTMENTS

REVISIONS

DWG NO 10

DATE